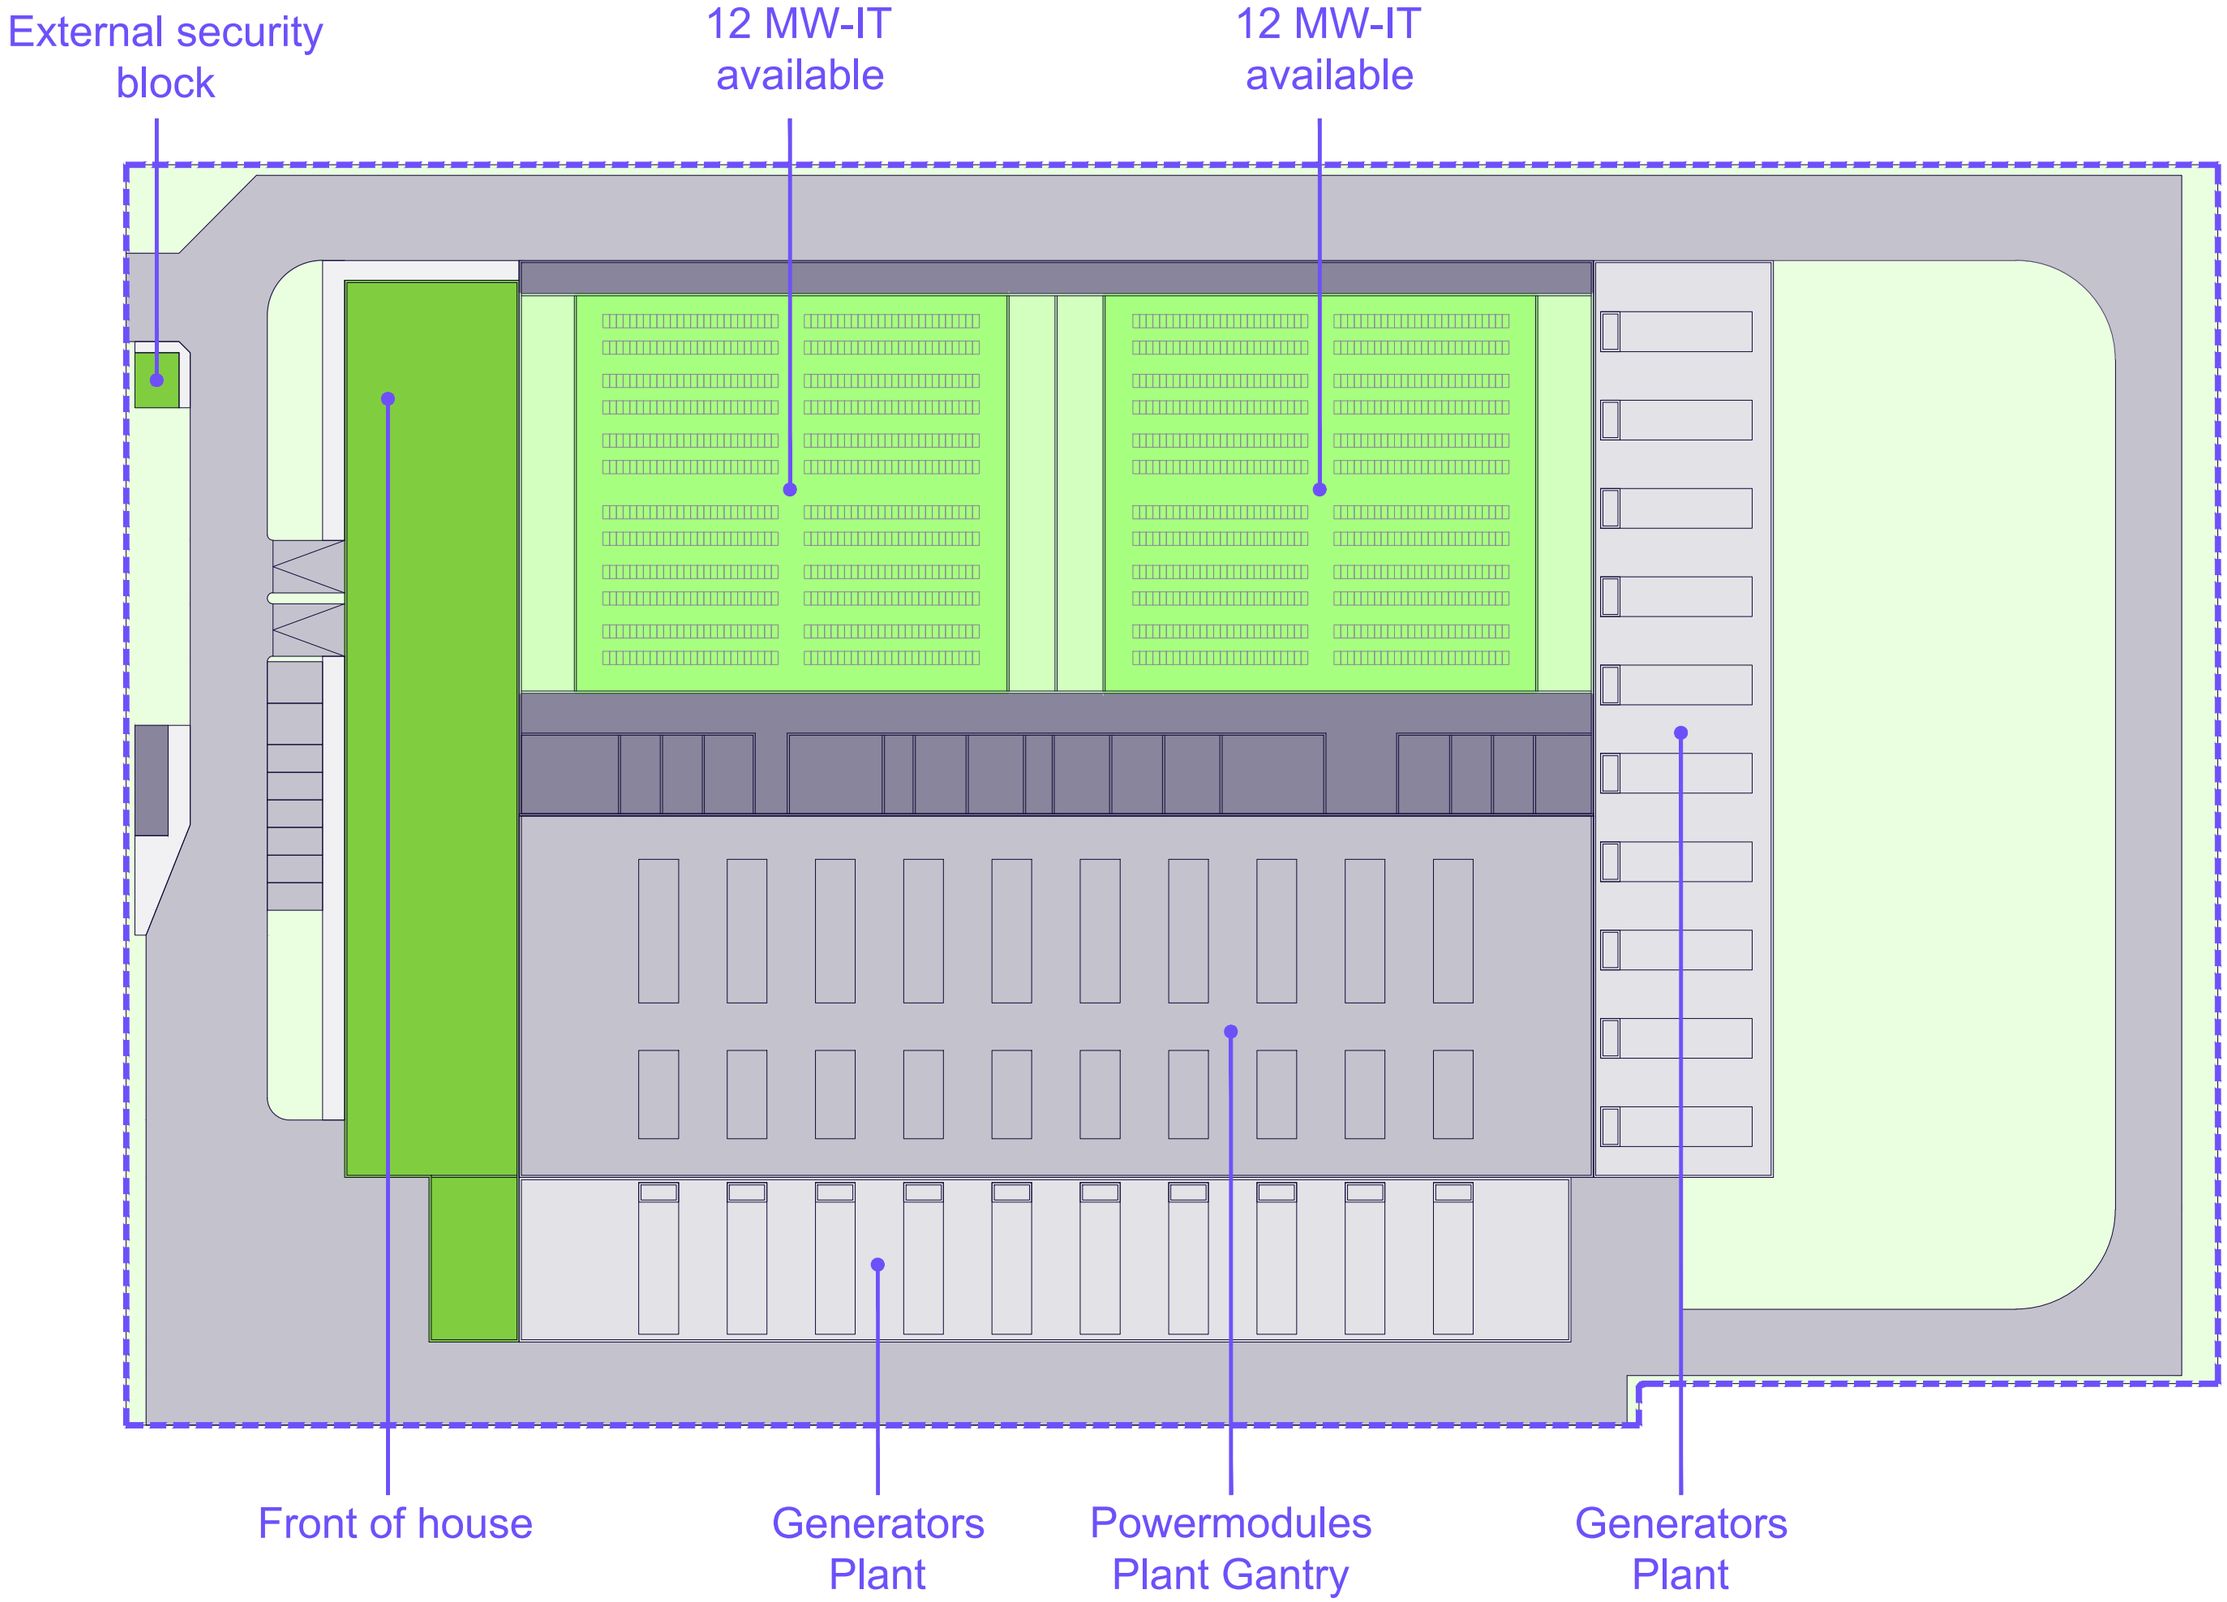

External security block
12 MW-IT available
12 MW-IT available
Front of house
Generators Plant
Powermodules Plant Gantry
Generators Plant